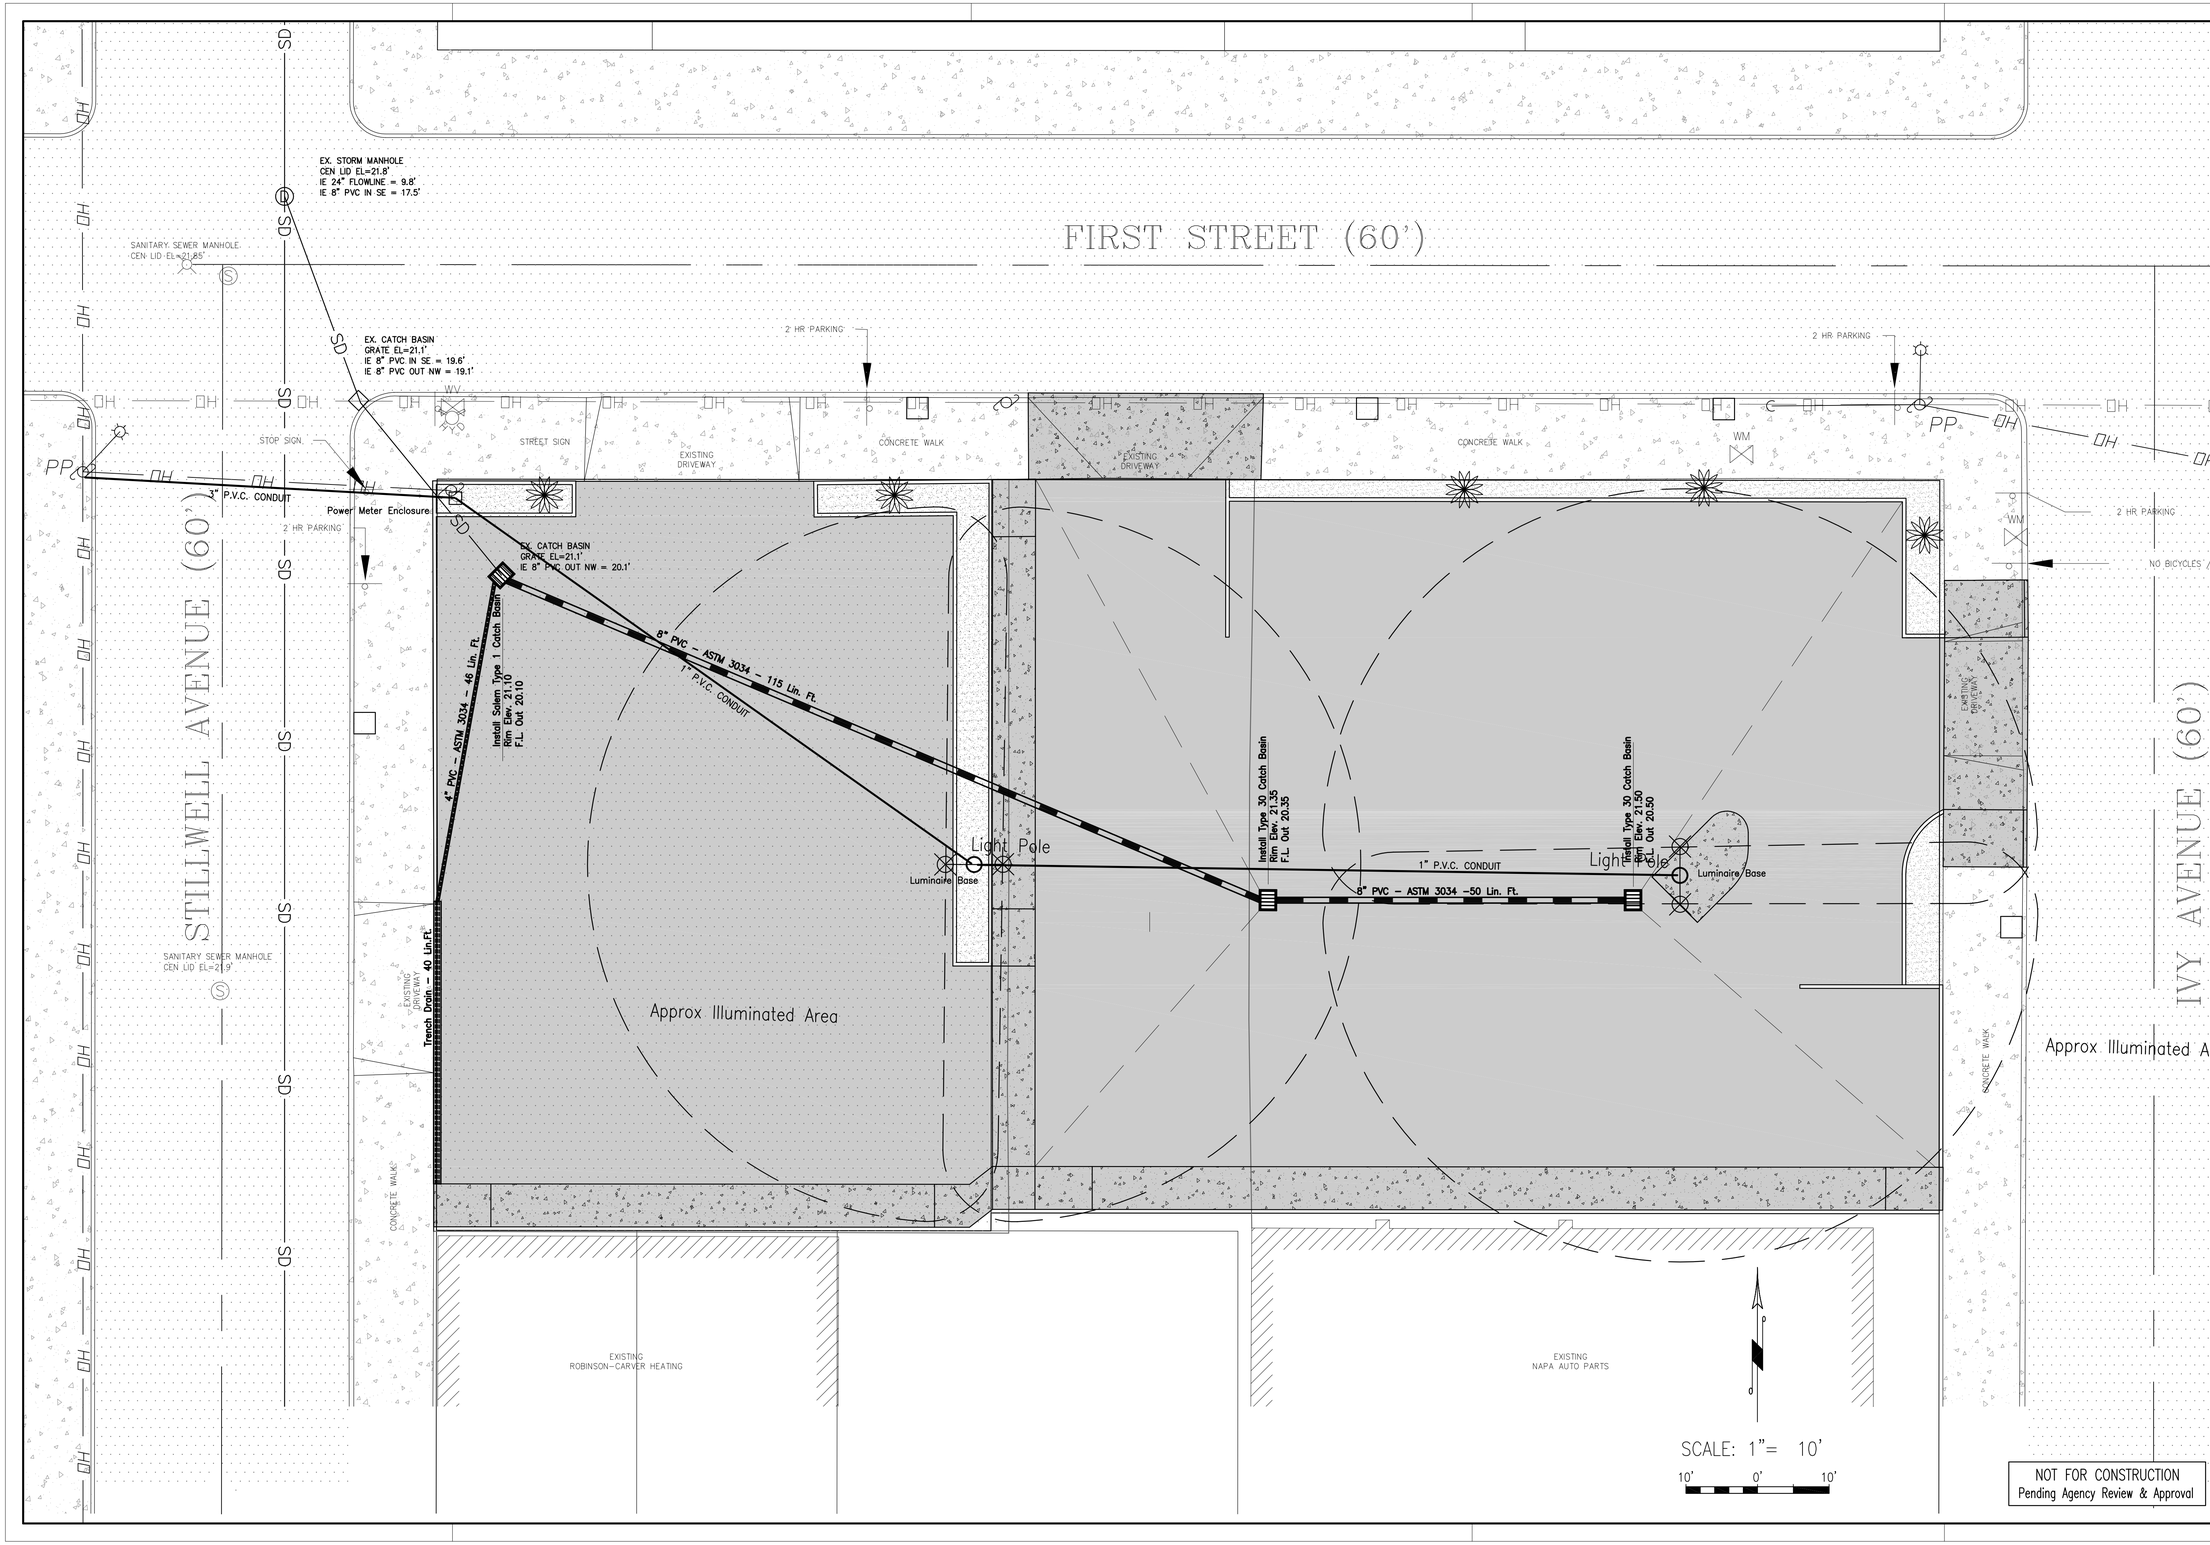

NOT FOR CONSTRUCTION
Pending Agency Review & Approval

Client: Tillamook Urban Renewal
210 Laurel Avenue
Tillamoook, Ore. 97141
Ph: 503.842.2472

No.	Revision	Date:

NCES
North Coast Engineering
1914 Fourth Street
Tillamook, Ore. 97141
Ph: (503) 842-6069

Underground Improvements
1st & Ivy Parking Lot
Map 1S 10 25 AD
Tax Lots 4700 & 4900
City of Tillamook, Ore.

REGISTERED PROFESSIONAL ENGINEER 14024
PRELIMINARY
OREGON
JULY 26, 1995
RICHARD C GITSCHIAG
Expires: June 30, 2011

Sheet:
3 of 3
Project No: 0273
Date: Aug. 23, 2010